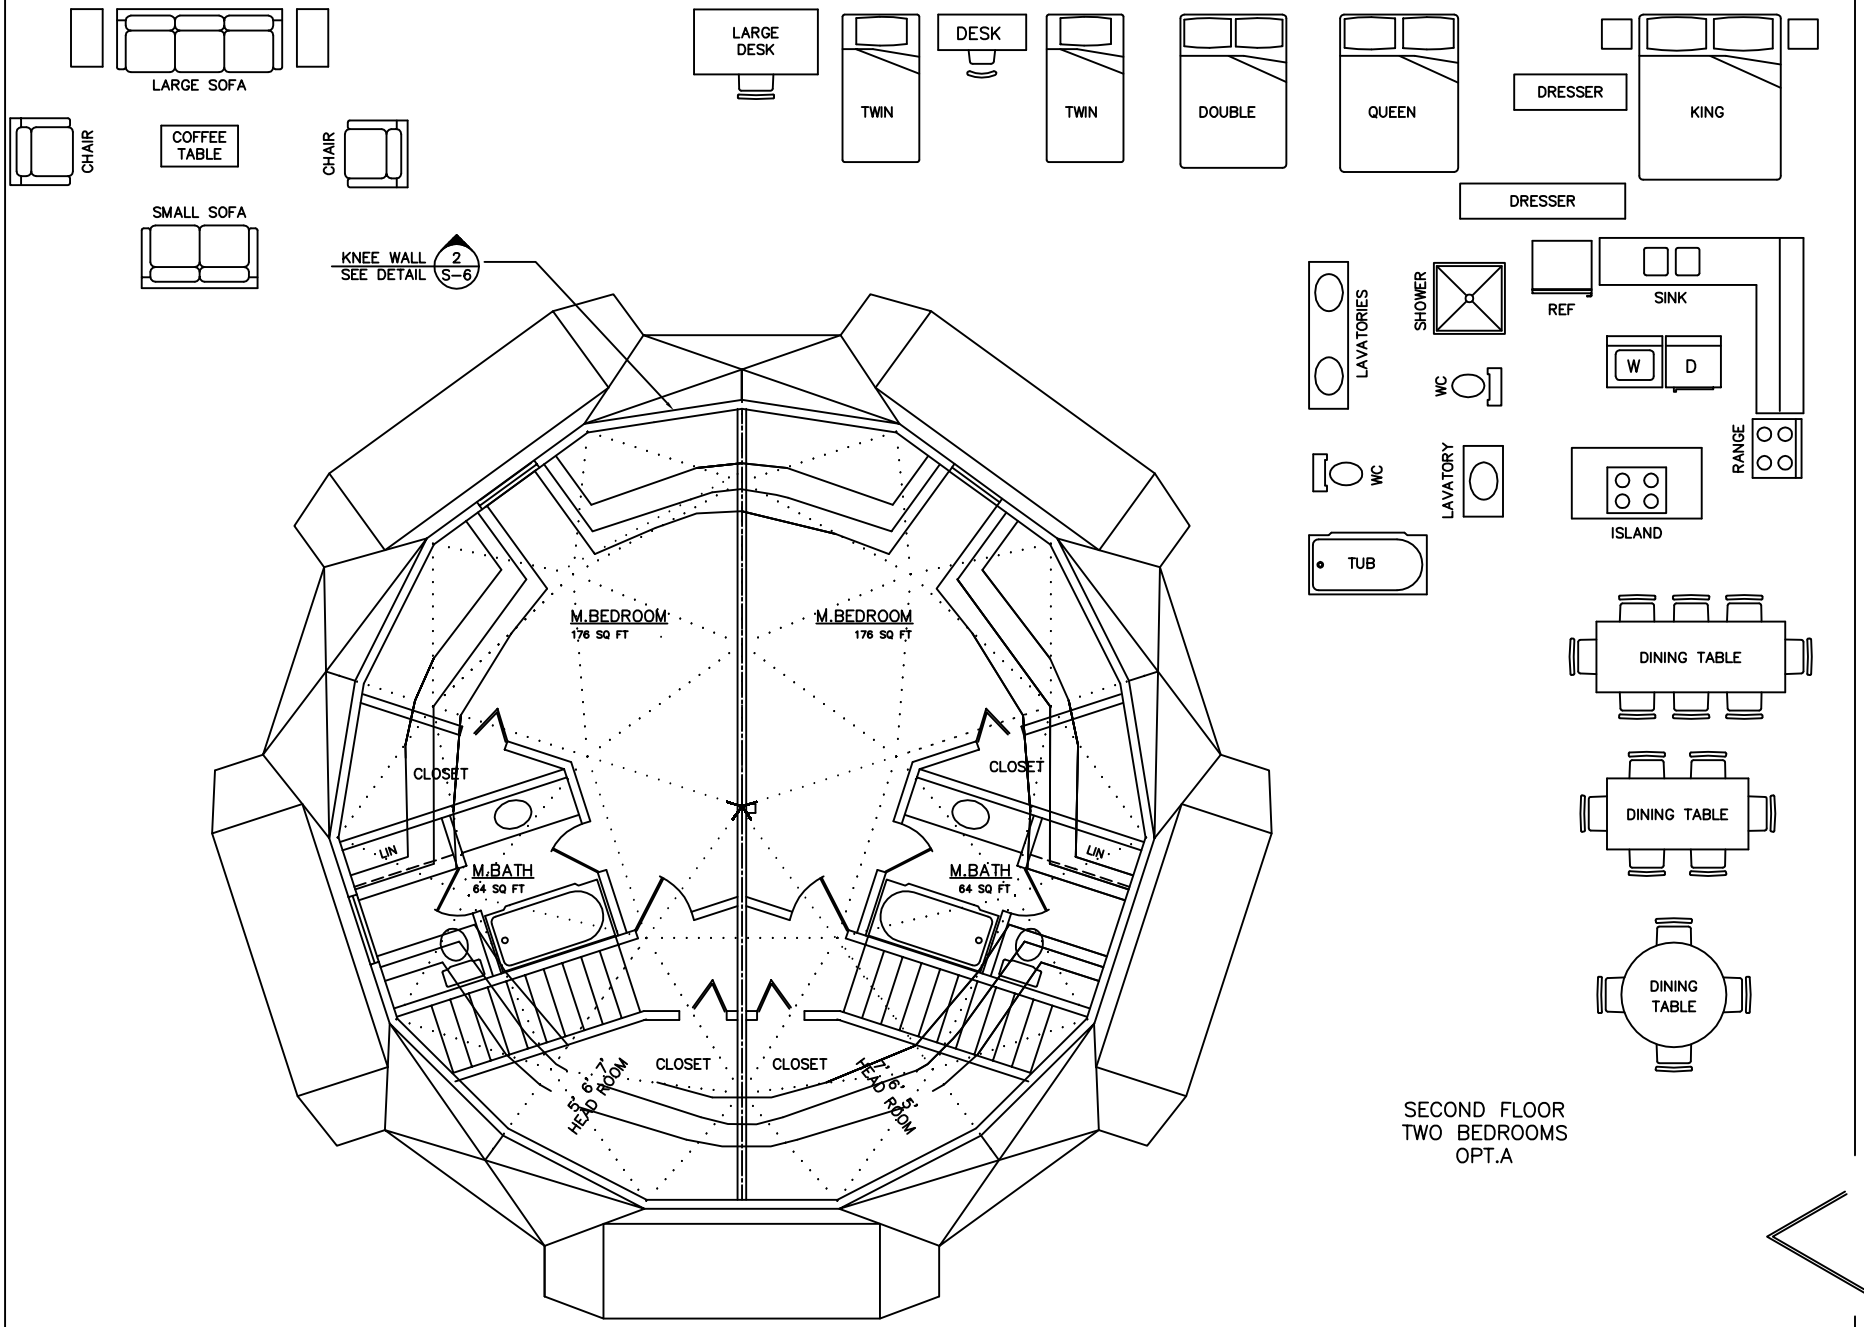

SECOND FLOOR
TWO BEDROOMS
OPT.A

2ND FLOOR PLAN

SCALE: 1/4" = 1'-0"
40' DOME: 653 SQ. FT.

0 10' 20' 30' 40'

DRAWN BY: N.K.H.
CHECKED BY: G.B
DATE:
DRAWING NO:
REVISION:

DOME PLANS FOR: *40' TWO BEDROOM DUPLEX*

2ND FLOOR PLAN

AMERICAN INGENUITY, INC.
8777 HOLIDAY SPRINGS RD
ROCKLEDGE, FL 32955-5805
USA
PH. 321-639-8777

SHEET NO.
A-5

COPYRIGHT 2015
AMERICAN INGENUITY, INC.