NOTES:

1. CRITICAL DIMENSIONS ARE GIVEN. OTHER MAY BE SCALE MEASURED. SEE SHEET S-1 FOR BEARING WALL LOCATION DEMENSIONS.

2. INTERIOR WALLS ARE DIMENSIONED TO THEIR CENTERLINE UNLESS OTHERWISE NOTED.

3. INTERIOR WALL THICKNESS SHOWN IS 4 1/2", 3 1/2" FRAMING PLUS 1/2" WALL BOARD ON BOTH SIDES.

4. RAD-C INDICATES THE RADIUS TO THE CENTER OF THE FLOOR.

5. A.W.D.G. INDICATES INTERIOR WALL SEGMENTS THAT ALIGN WITH DOME GEOMETRY OR PANEL SEAMS ABOVE.

6. ELECTRICAL SWITCHES, OUTLETS AND FIXTURES MAY BE CHANGED ON SITE AT OWNERS DISCRETION PROVIDED THAT THE FINAL DESIGN COMPLIES WITH APPLICABLE CODE.

7. ALL BEDROOMS THAT DO NOT HAVE AN ALTERNATE EXIT MUST HAVE WINDOW QUALIFIED FOR EGRESS. MINIMUM WIDTH OF OPENING 20", MINIMUM HEIGHT 24", MIN. CLEAR OPEN AREA 5.7 SQ. FT. MAXIMUN HEIGHT FROM THE FLOOR TO THE BOTTOM OF THE OPENING 44".

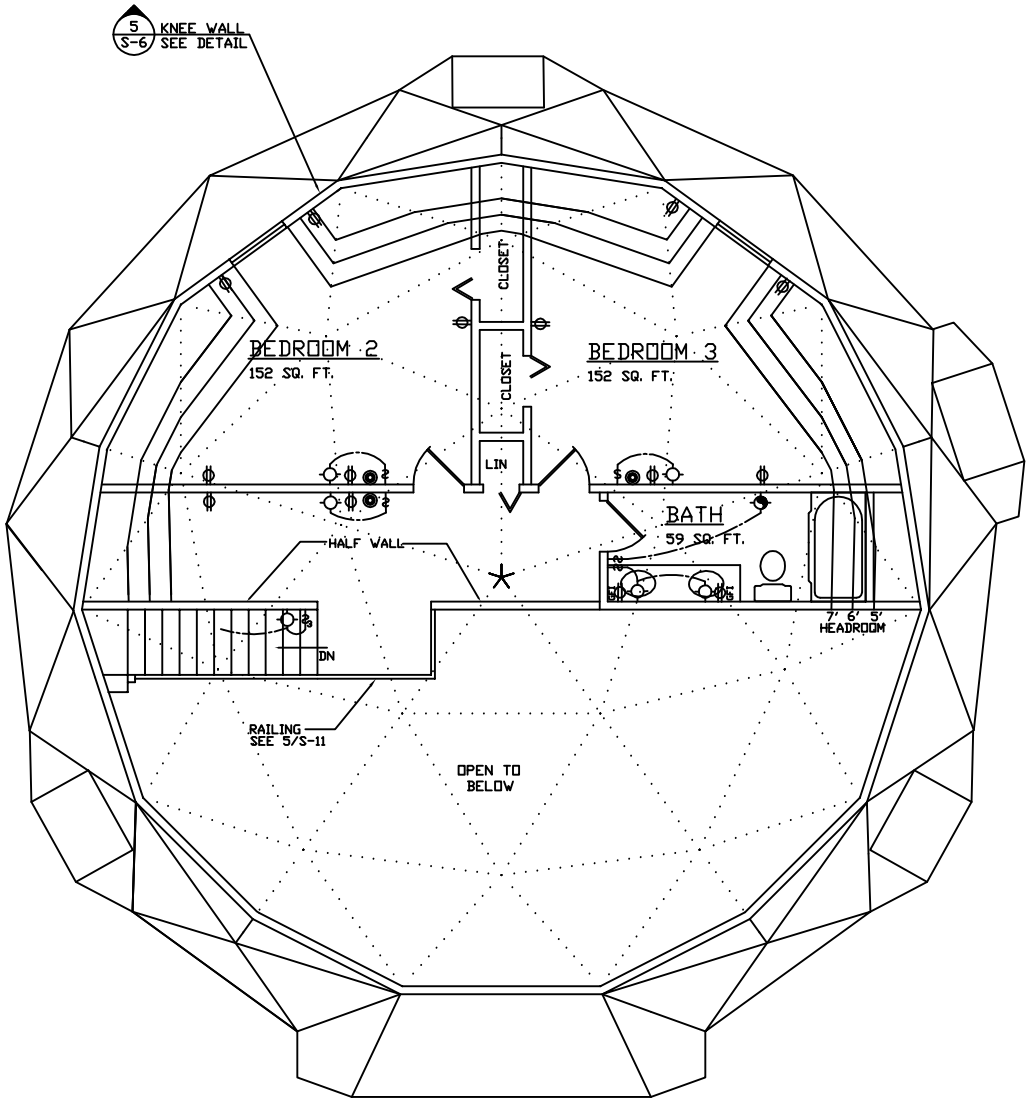

2ND FLOOR FLOOR

SCALE: 1/4" = 1'-0"
AREA: 540 SQ FT

DRAWN BY: N.K.H.
CHECKED BY: M.B.
DATE: 9/16/08
DRAWING NO: 45_STROUPE
REVISION:

DOME PLANS FOR:

STROUPE RESIDENCE

SHEET TITLE:

2ND FLOOR PLAN

AMERICAN INGENUITY
8777 HOLIDAY SPRINGS RD.
ROCKLEDGE, FL 32955-5805
PH. 321-639-8777
USA

SHEET NO.

A-4

COPYRIGHT 2004
AMERICAN INGENUITY, INC.